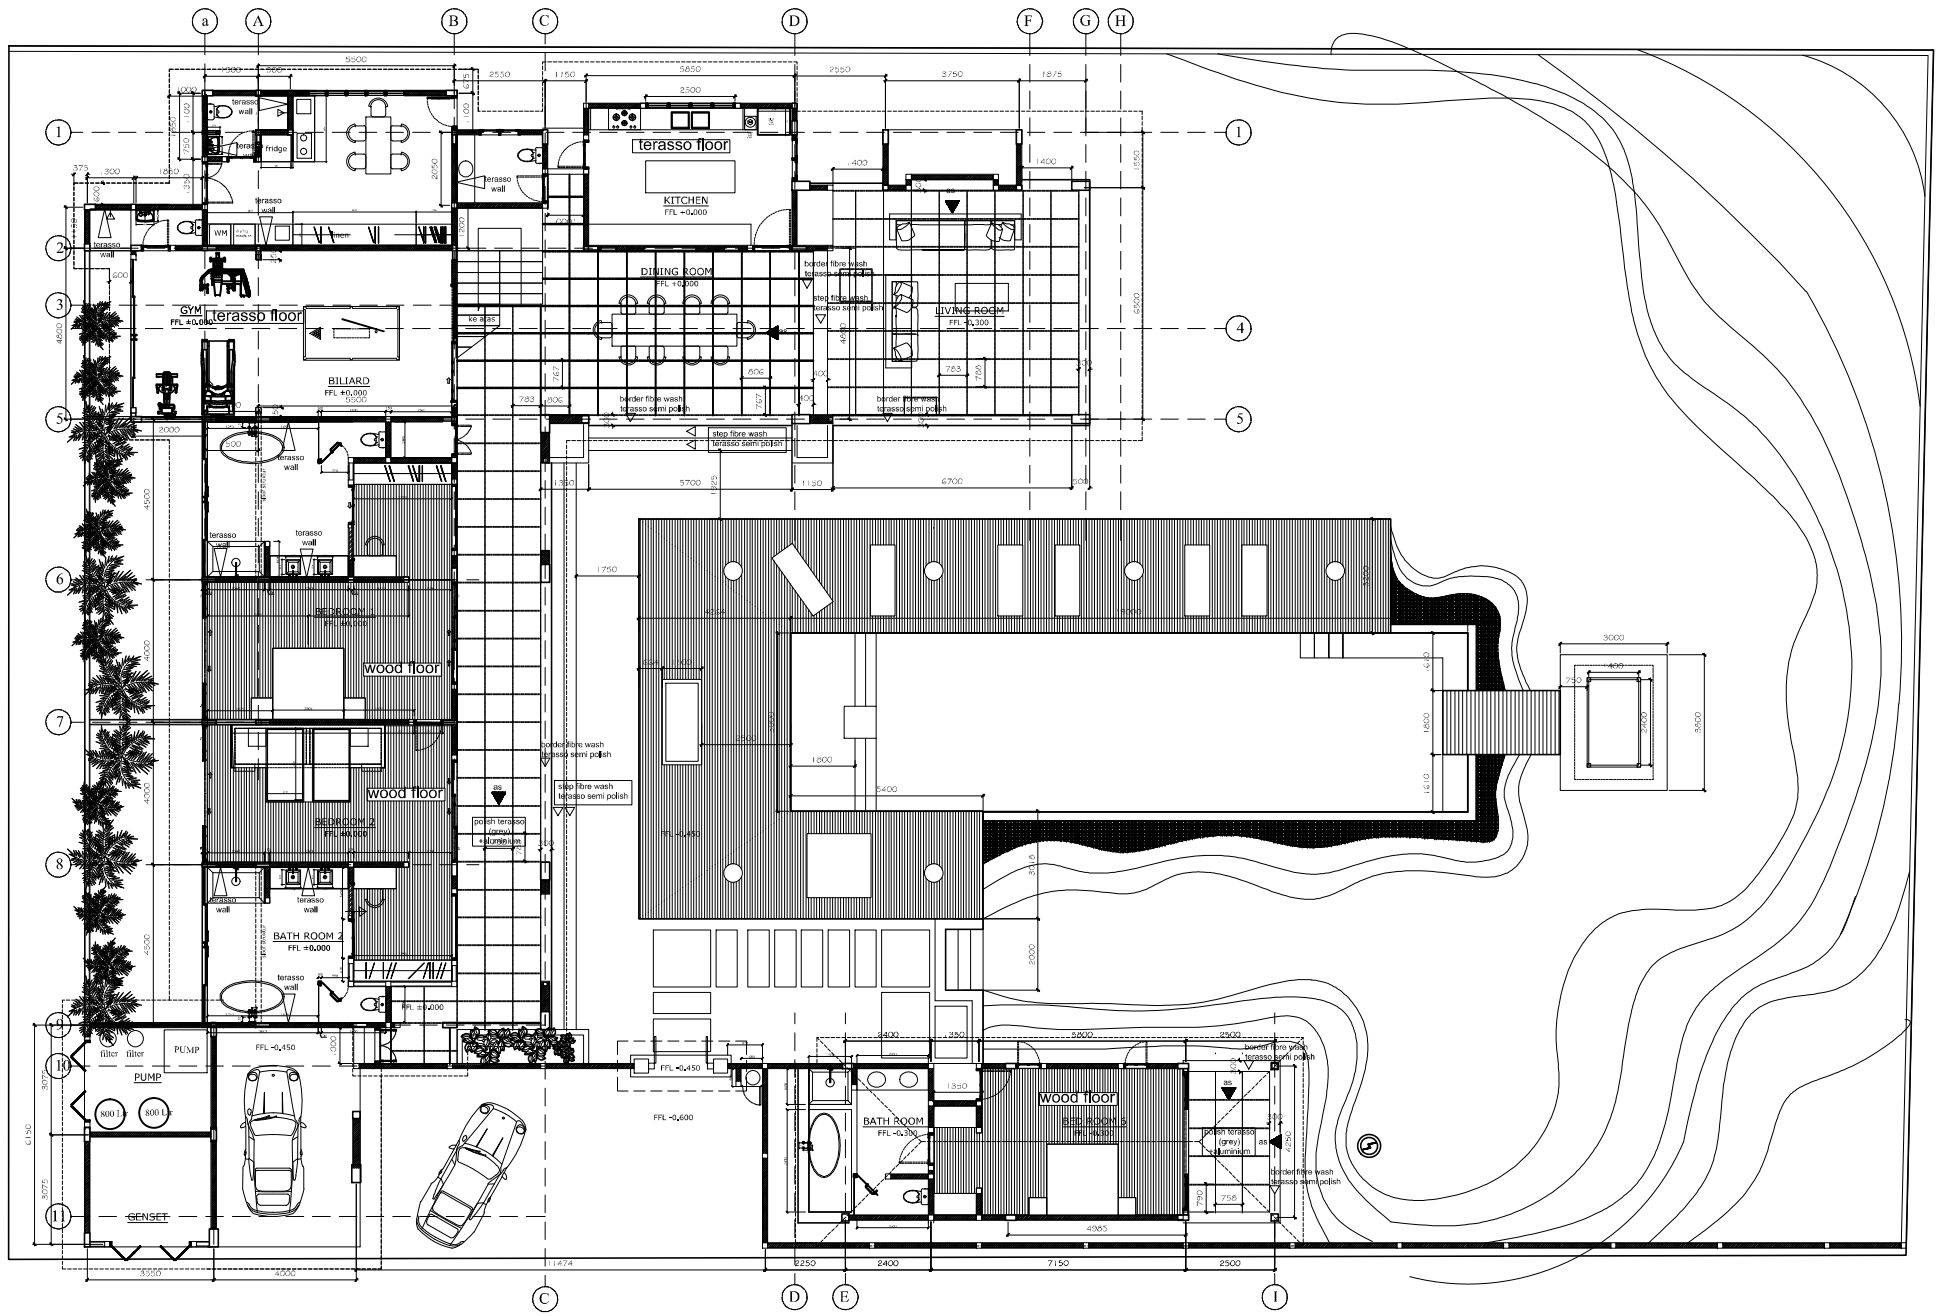

FINISHING PLAN GROUND FLOOR

SCALE 1:150

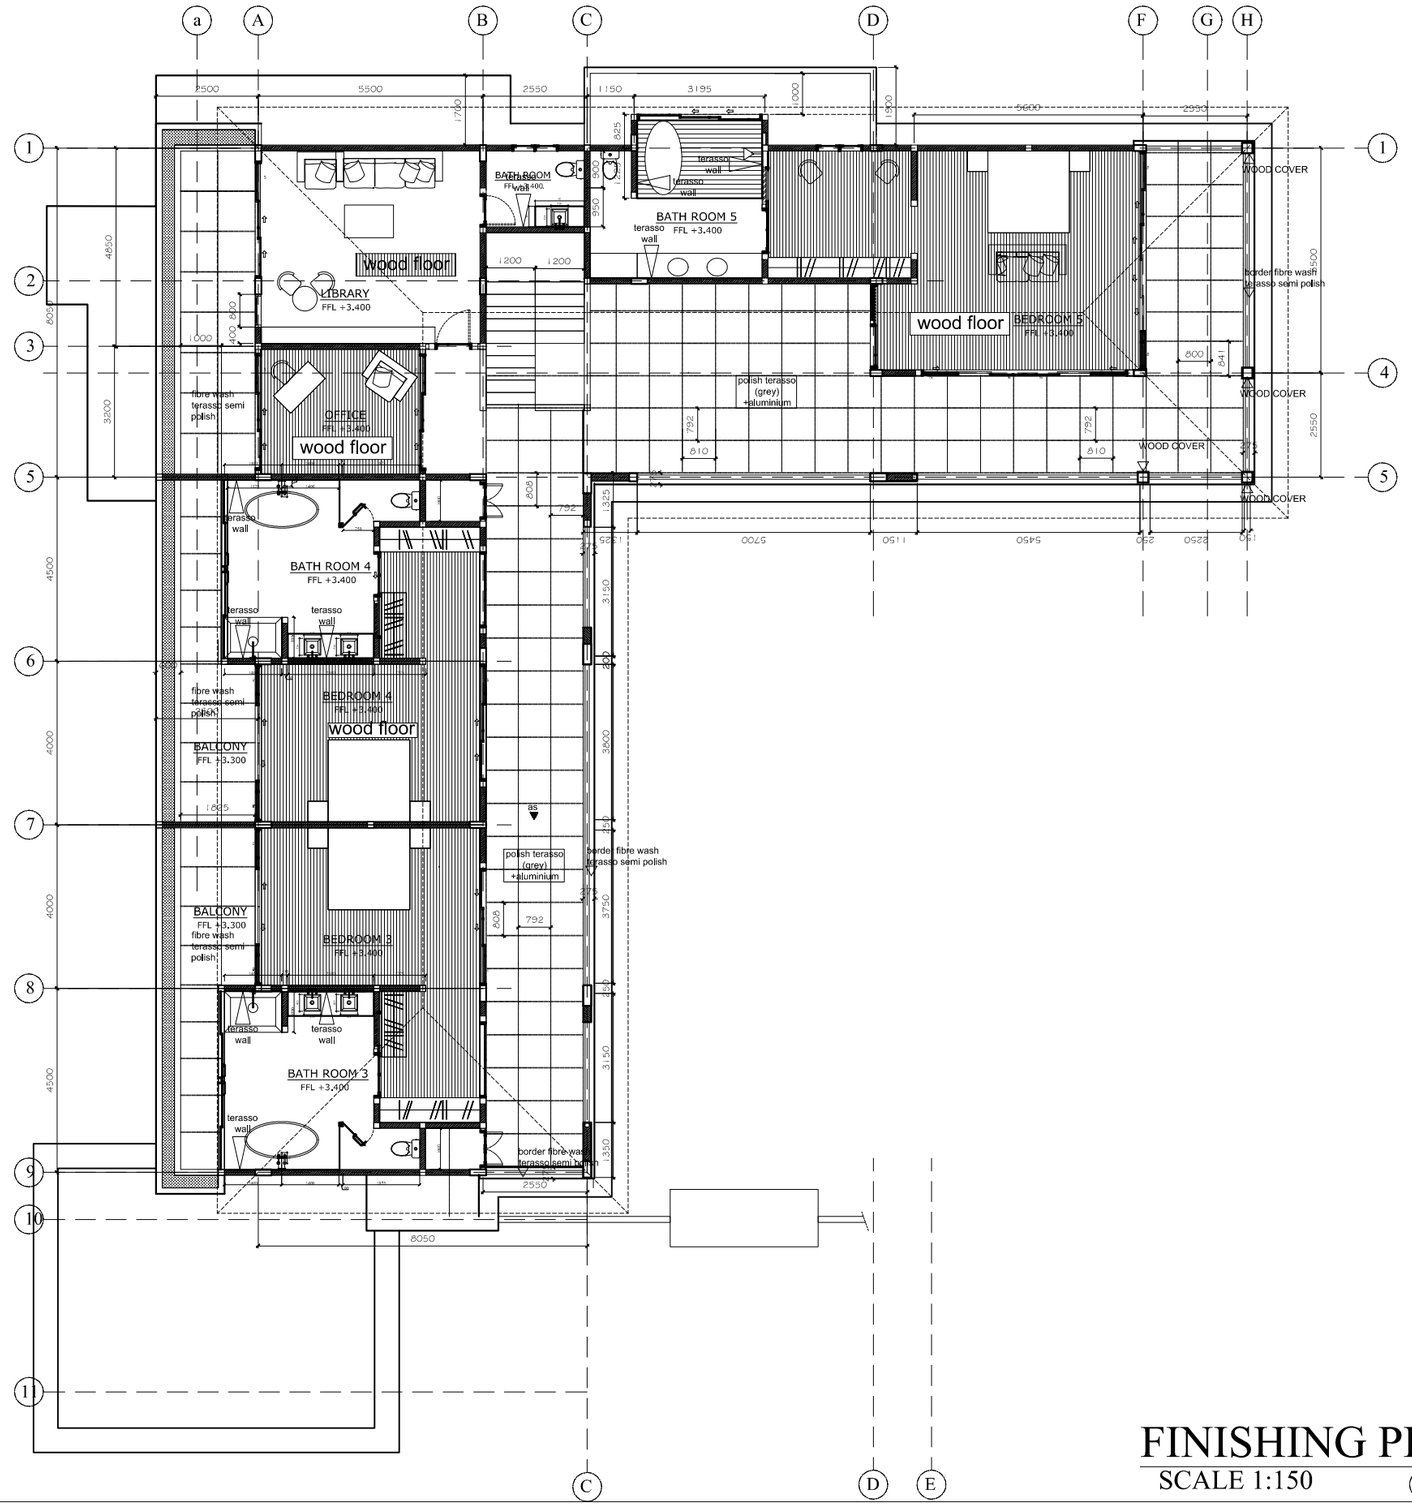

FINISHING PLAN UPPER FLOOR

SCALE 1:150